CSR 2660

FILED OCTOBER 23, 2018.

CSR 2660

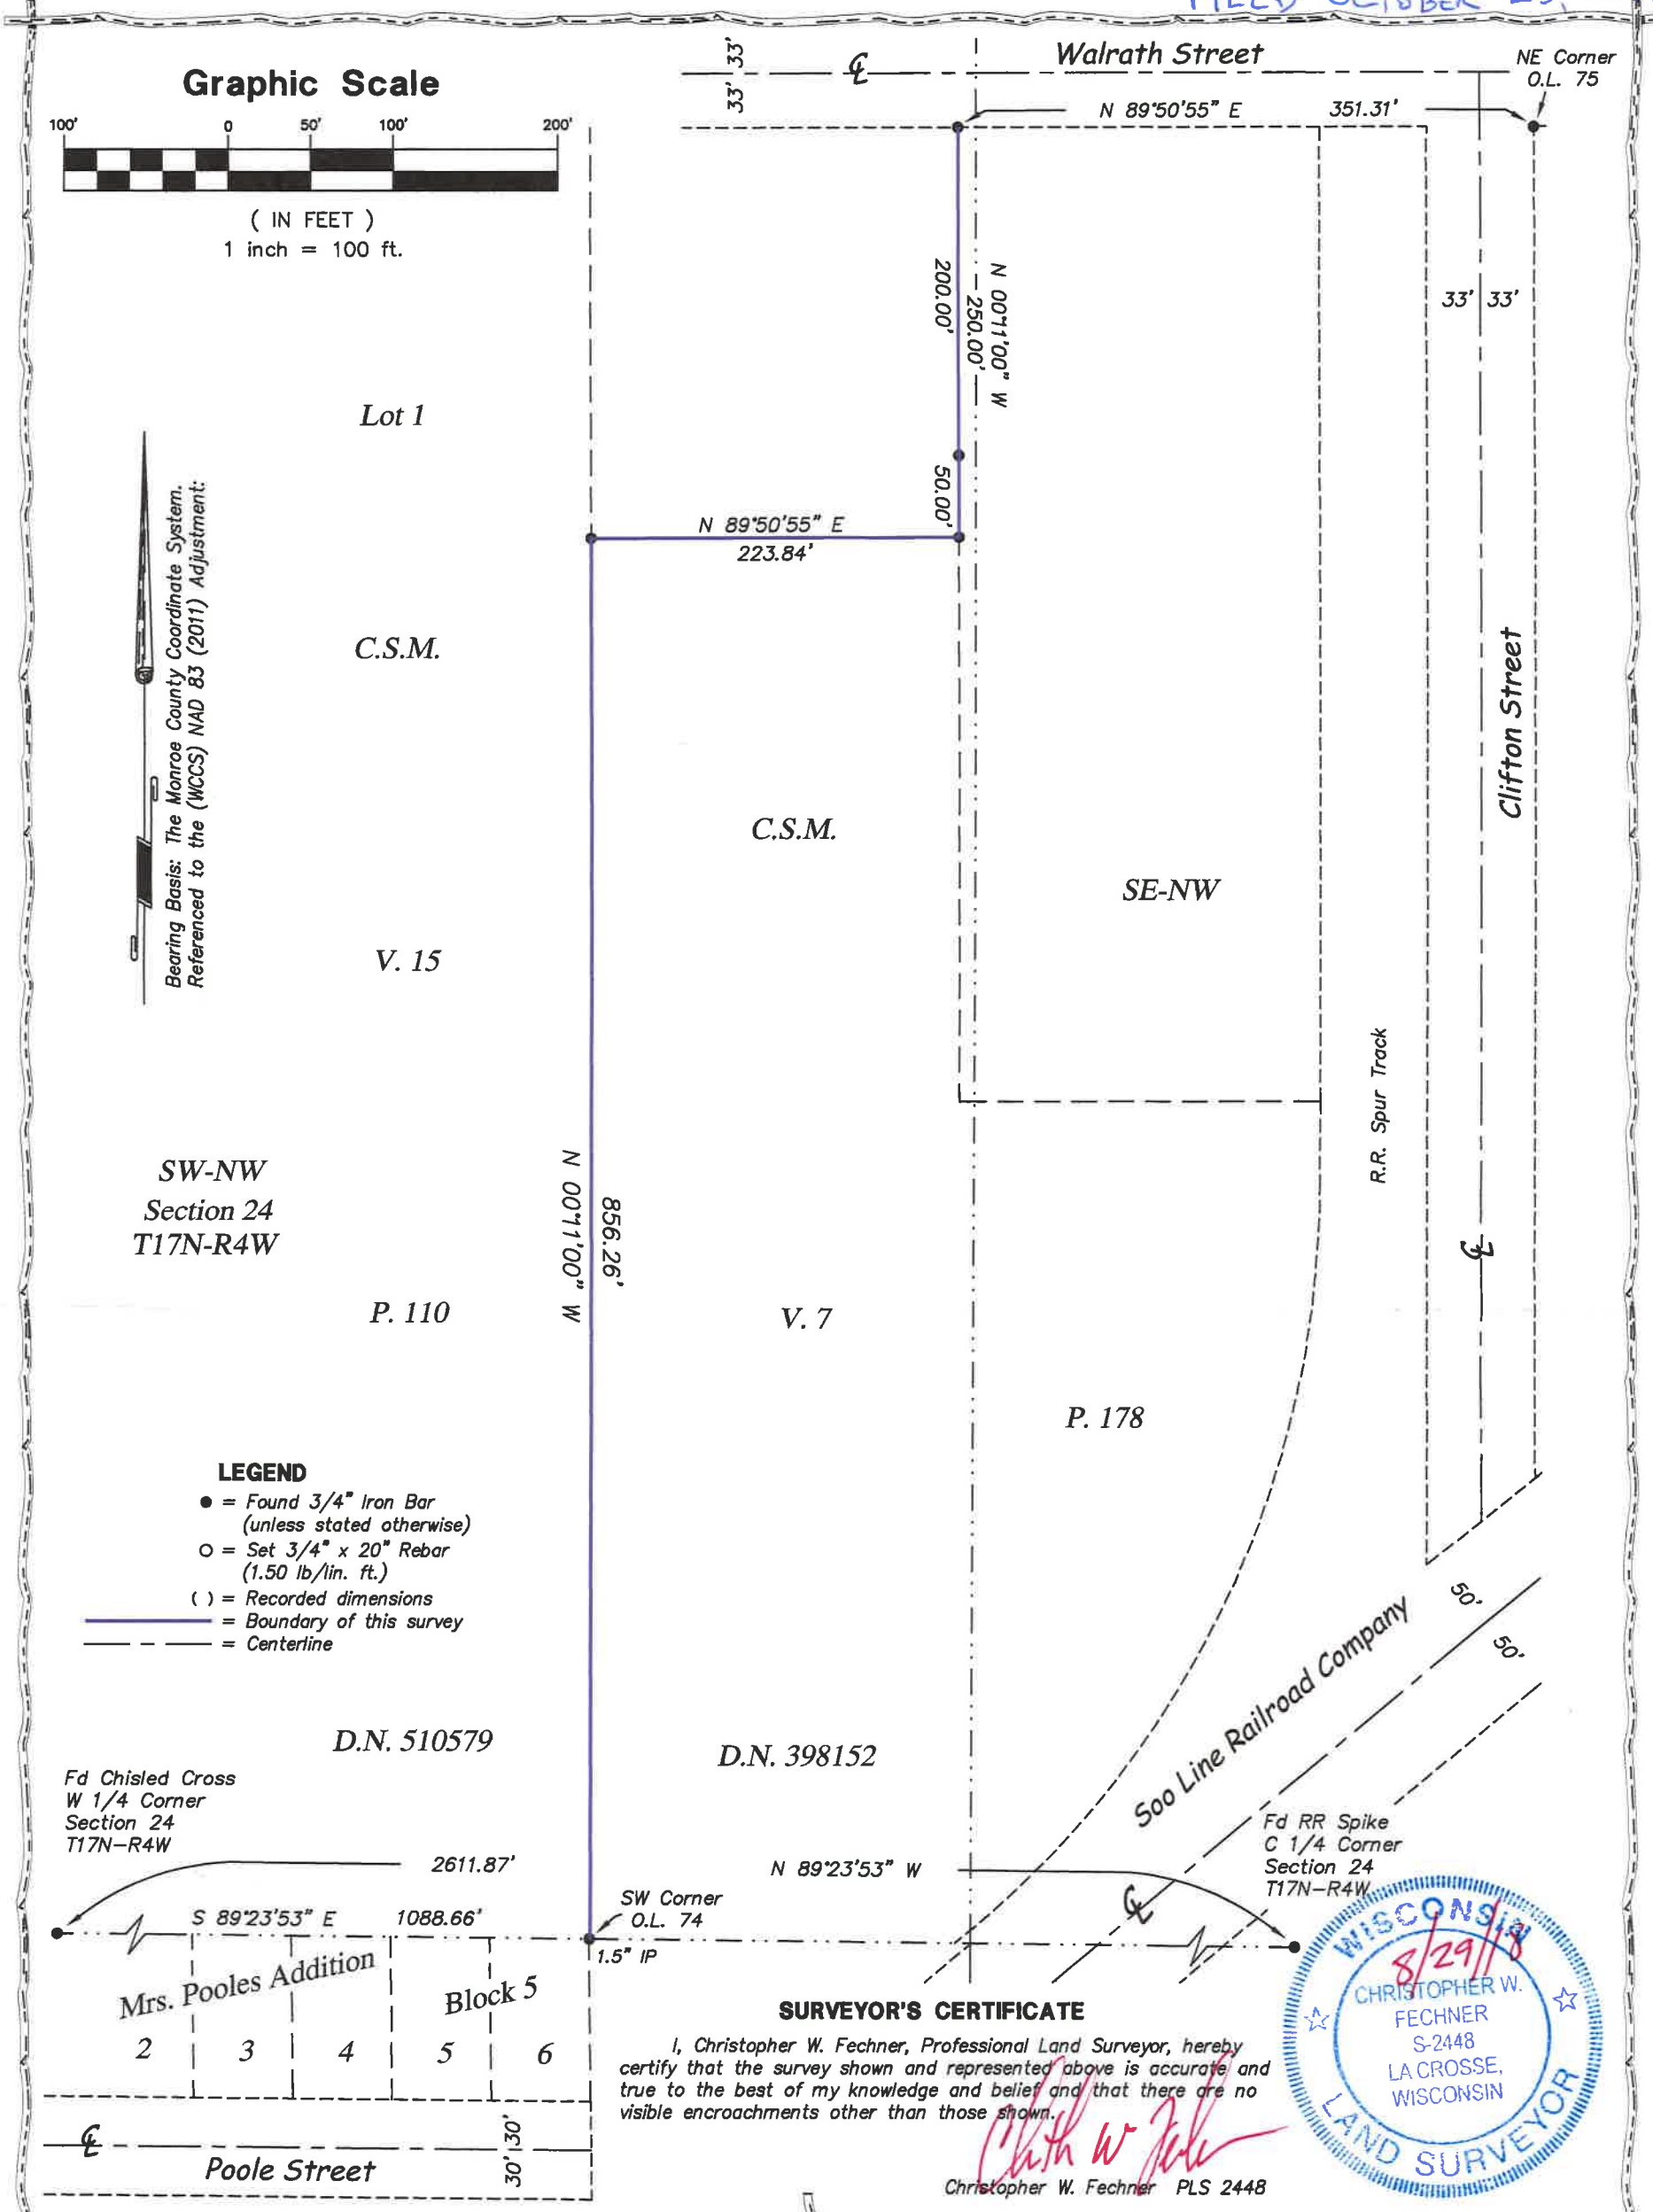

SURVEYOR'S CERTIFICATE

I, Christopher W. Fechner, Professional Land Surveyor, hereby certify that the survey shown and represented above is accurate and true to the best of my knowledge and belief and that there are no visible encroachments other than those shown.

Christopher W. Fechner PLS 2448

SURVEY FOR

Louie Vulovic

Part of C.S.M., V. 7, P. 178, D.N. 398152, also part of Outlots 74 & 75, Assessor's Subdivision, City of Sparta, Monroe County, WI

421 Walrath Street

DRAWN BY:	DATE:
CF TS	8/29/2018
REVISED BY:	DATE:
SCALE: 1" =100'	

SHEET 1 OF 1	PROJECT NO.: S-7463	FIELD CREW: RC BP

Coulee Region Land Surveyors

917 SOUTH 4TH STREET - P.O. BOX 1954
LA CROSSE, WISCONSIN 54601
PHONE (608) 784-1614 FAX (608) 784-1408
www.couleeregionlandsurveyors.com

MP WOODS SUBDIVISION OF O.L 74 & 75 ASSESSOR'S SUBDIVISION
CITY OF SPARTA