CSR 2662

CSR 2662

FILED DECEMBER 4, 2018

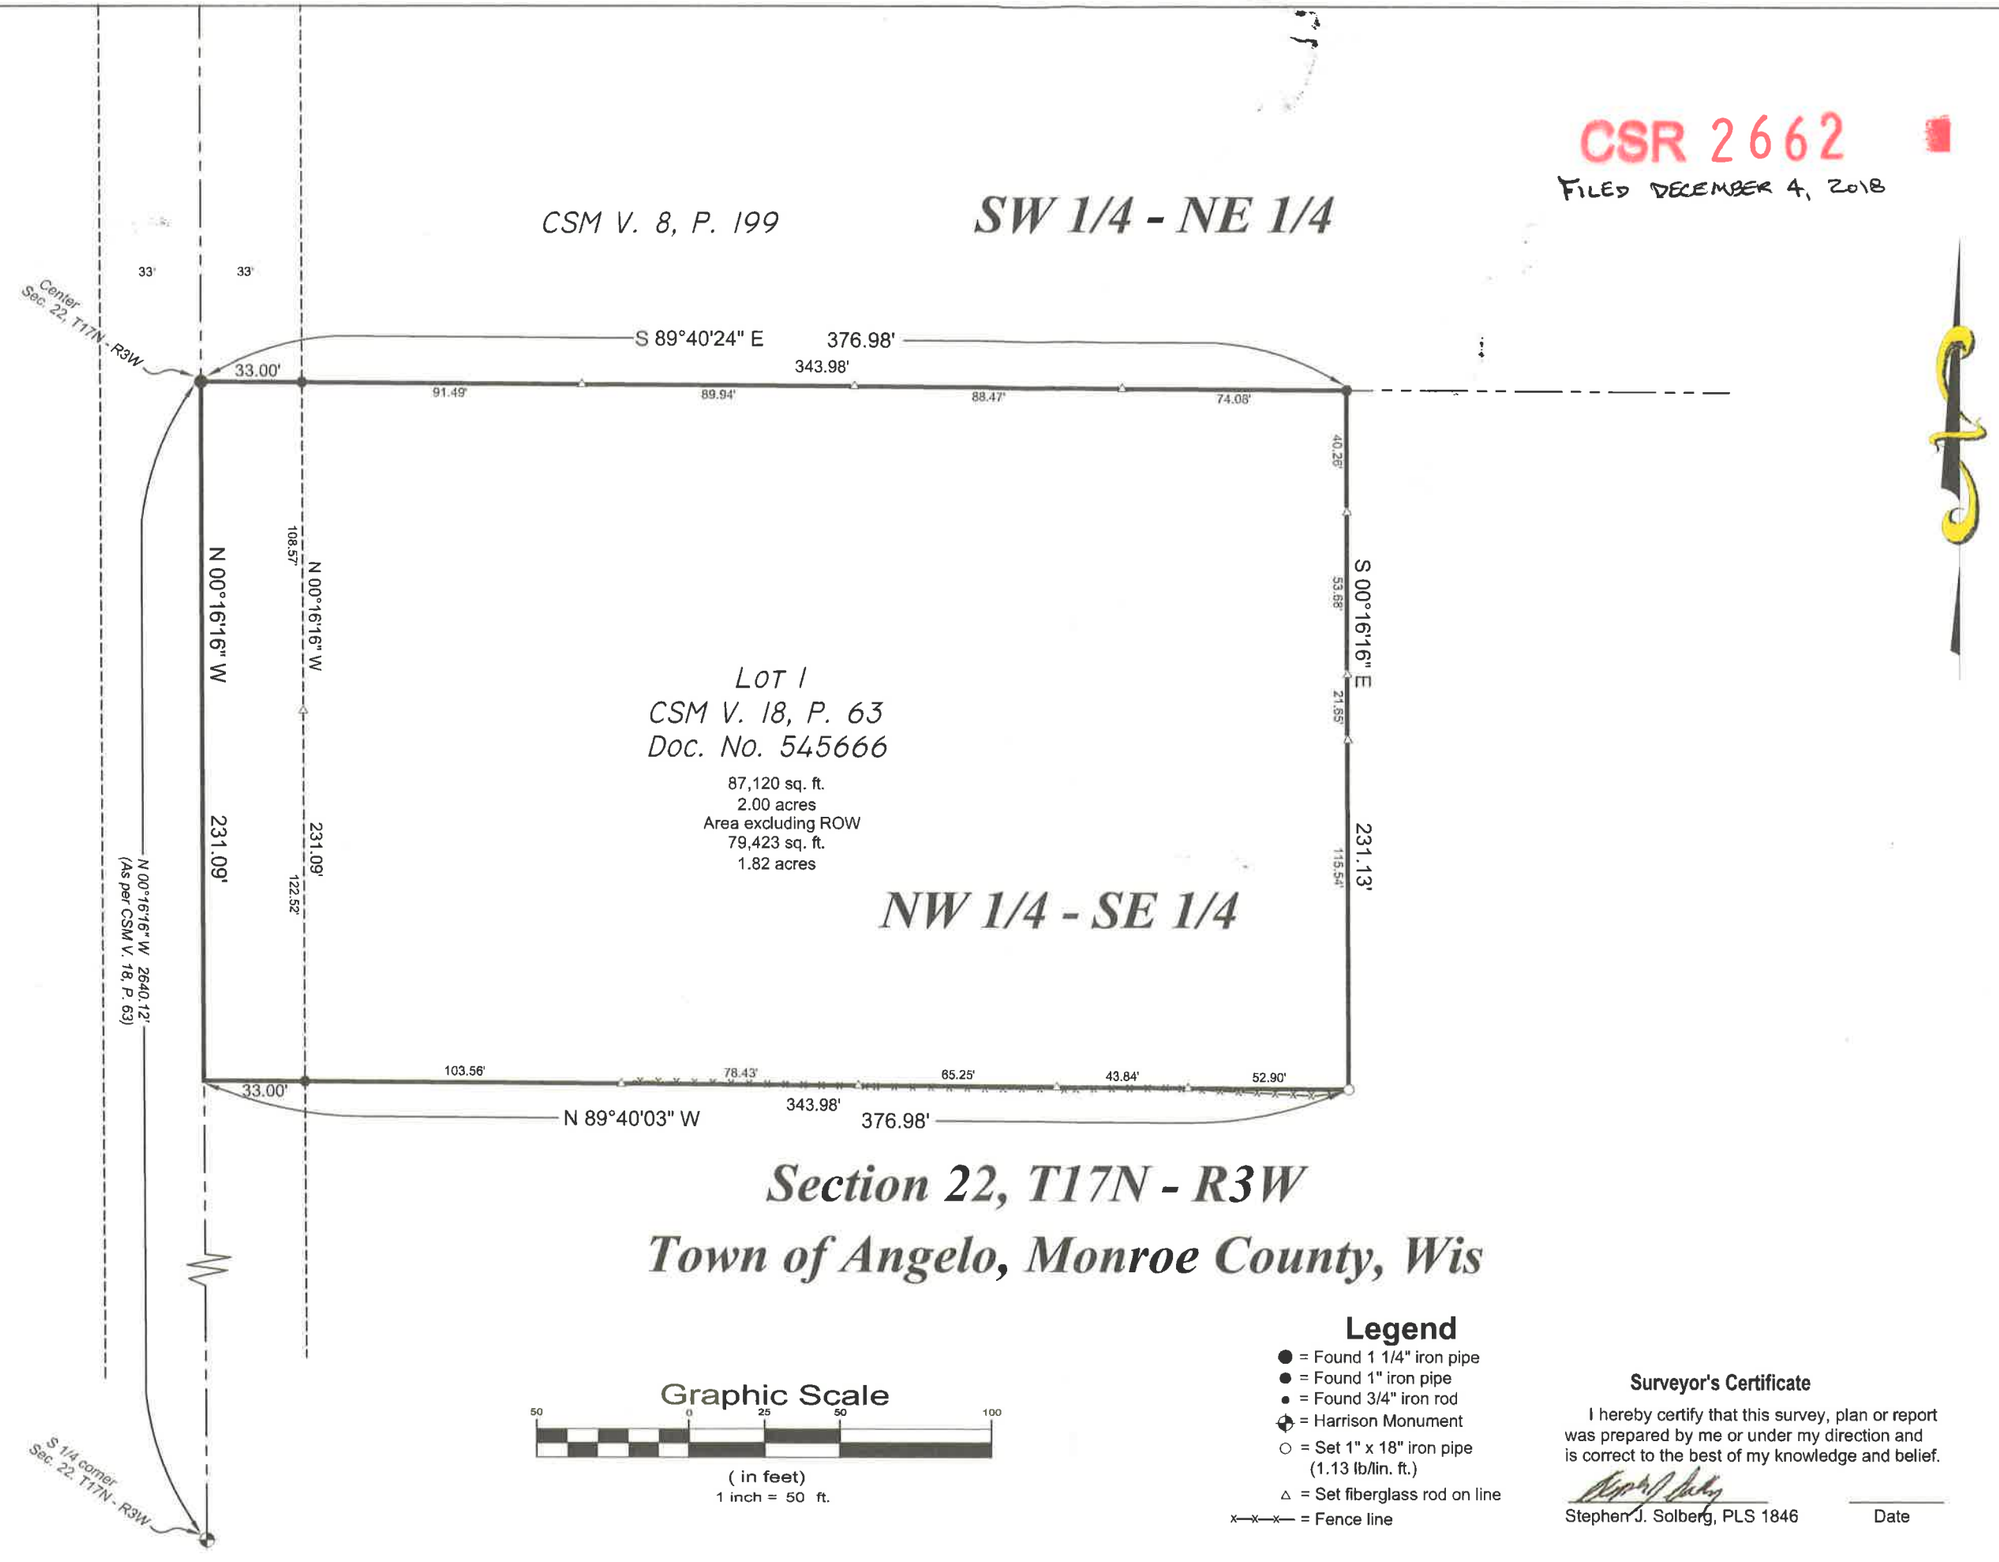

West line SE 1/4, Section 22, T17N - R3W bears N 00°16'16" W (As per CSM V. 18, P. 63

Section 22, T17N - R3W

Town of Angelo, Monroe County, Wis

Graphic Scale

50 0 25 50 100

(in feet)
1 inch = 50 ft.

Legend

- ● = Found 1 1/4" iron pipe
- ● = Found 1" iron pipe
- • = Found 3/4" iron rod
- ⊕ = Harrison Monument
- ○ = Set 1" x 18" iron pipe (1.13 lb/lin. ft.)
- △ = Set fiberglass rod on line
- x—x—x— = Fence line

Surveyor's Certificate

I hereby certify that this survey, plan or report was prepared by me or under my direction and is correct to the best of my knowledge and belief.

Stephen J. Solberg, PLS 1846 Date

HIGH CLIFF CONSULTING LLC
P.O. Box 176, Galesville, WI 54630
608-582-2205 survey@highcliffconsulting.com
www.highcliffconsulting.com

Sheet: 1 of 1

Job No: WILCOX

Date: 11-6-2018

Drawn by: SJS

Survey for

Peter Wilcox

Lot 1, CSM, Vol. 18, P. 63, Doc. No. 545666
NW1/4 - SE 1/4, Section 22, T17N - R3W
Town of Angelo, Monroe County, Wis