Plat Of Survey

The NW1/4 Of The SW1/4 And The NE1/4 Of The SW1/4 Of Section 11, T18N, R1E, Town Of Byron, Monroe County, Wisconsin

CSR 2691

FILED MAY 28, 2019

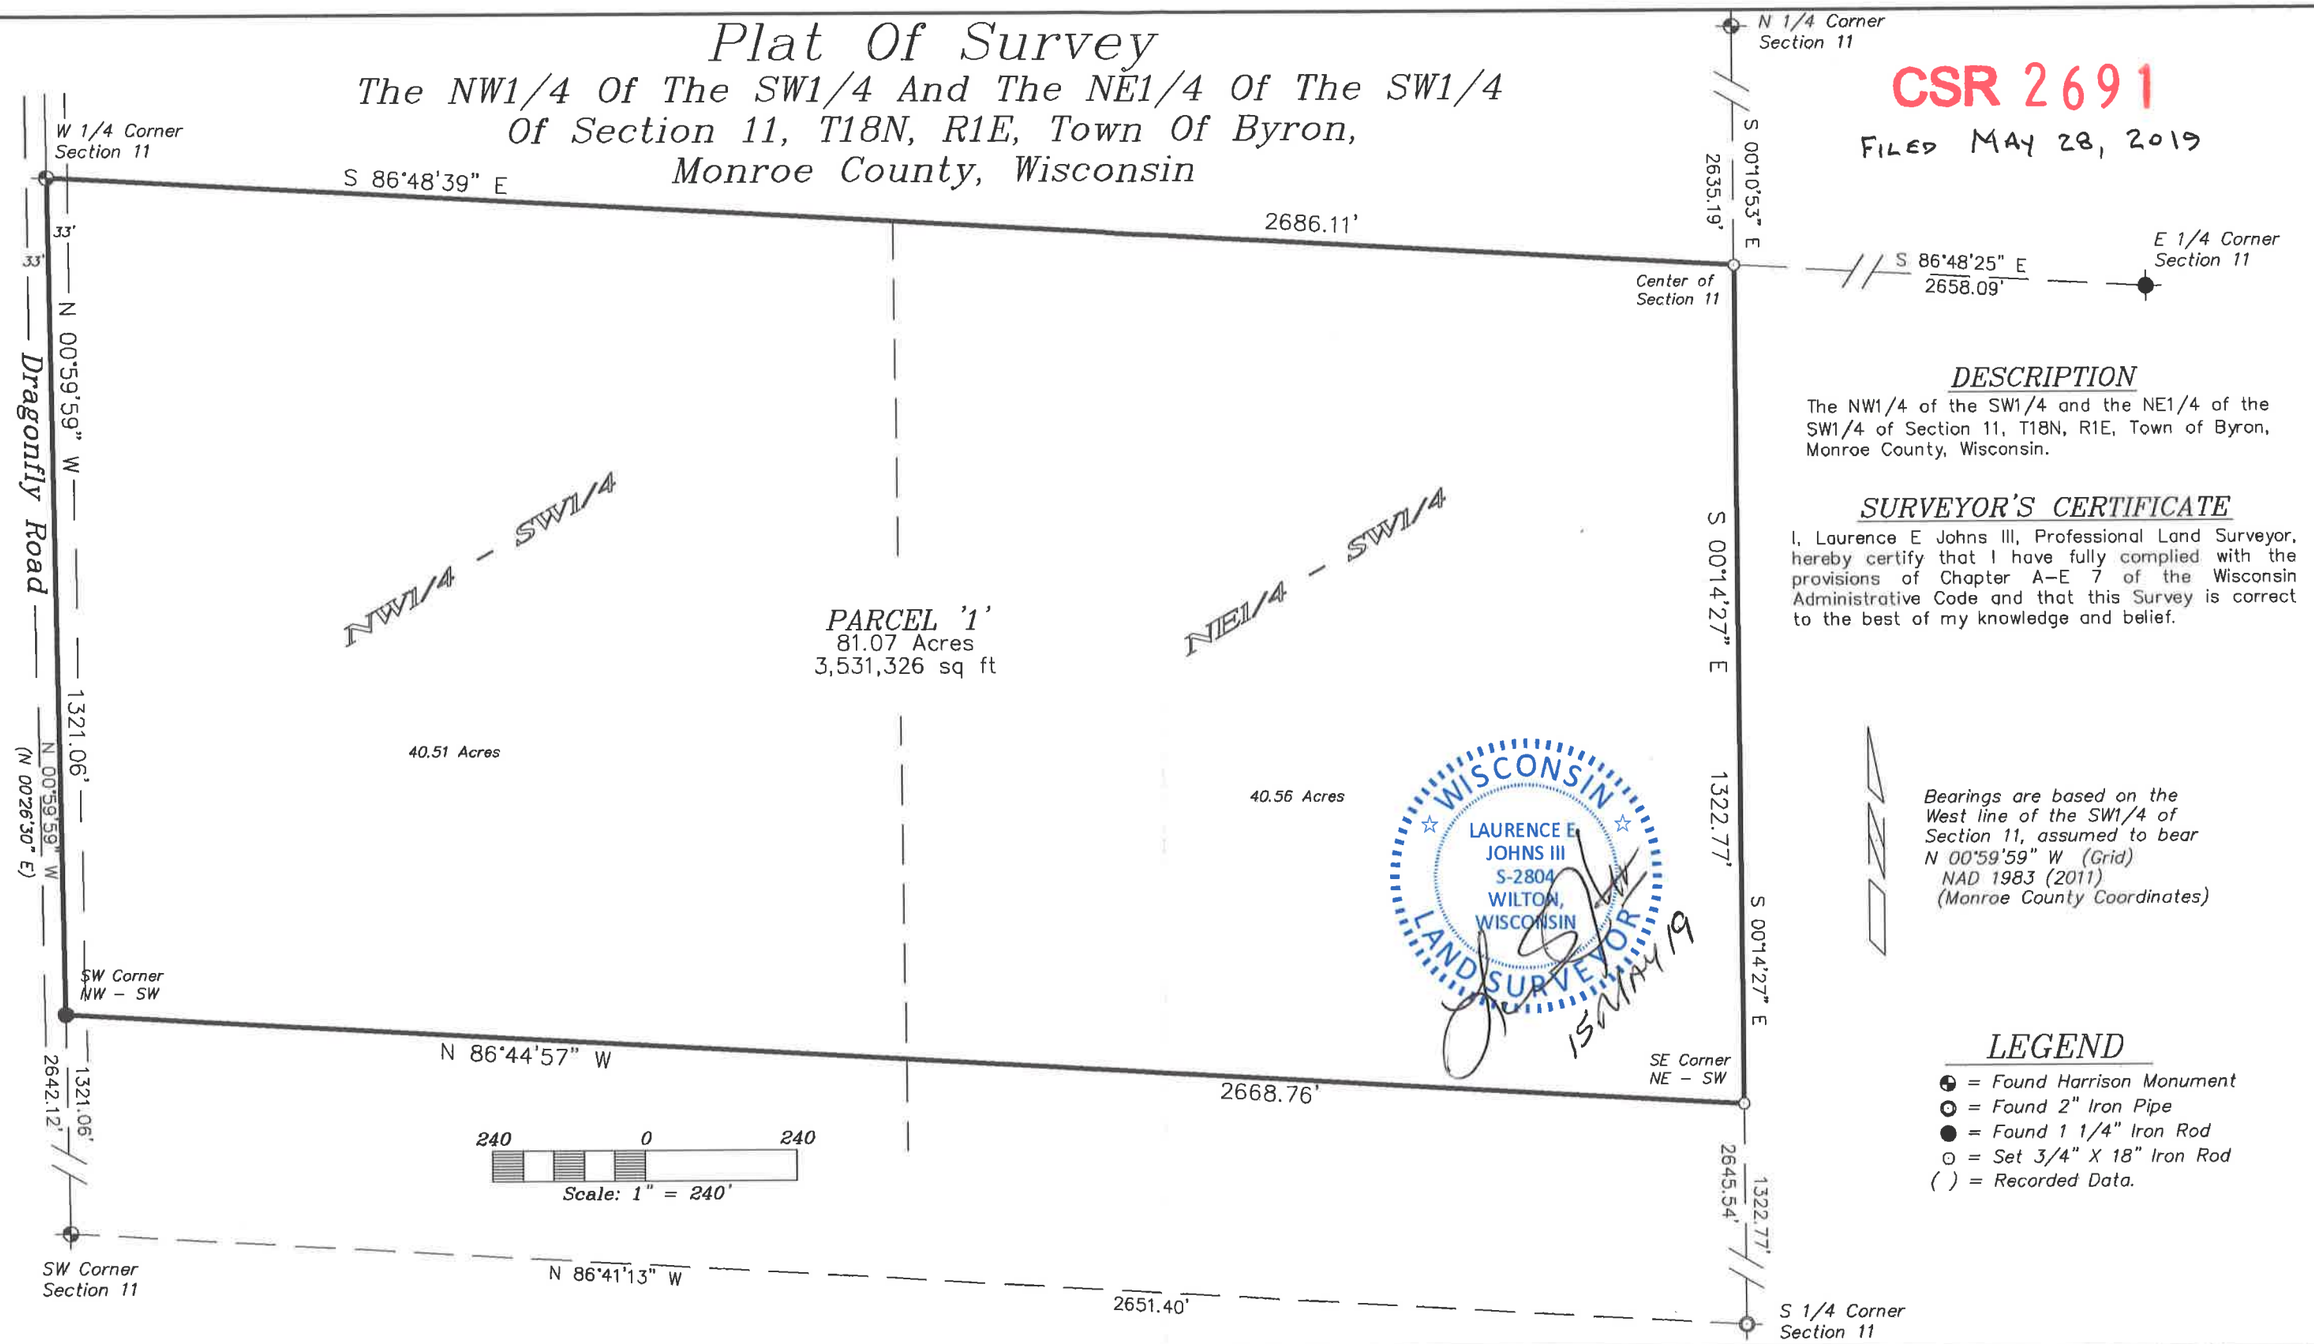

DESCRIPTION

The NW1/4 of the SW1/4 and the NE1/4 of the SW1/4 of Section 11, T18N, R1E, Town of Byron, Monroe County, Wisconsin.

SURVEYOR'S CERTIFICATE

I, Laurence E Johns III, Professional Land Surveyor, hereby certify that I have fully complied with the provisions of Chapter A-E 7 of the Wisconsin Administrative Code and that this Survey is correct to the best of my knowledge and belief.

Bearings are based on the West line of the SW1/4 of Section 11, assumed to bear N 00°59'59" W (Grid) NAD 1983 (2011) (Monroe County Coordinates)

LEGEND

- = Found Harrison Monument
- = Found 2" Iron Pipe
- = Found 1 1/4" Iron Rod
- = Set 3/4" X 18" Iron Rod
- ( ) = Recorded Data.

DRAWN BY: L. Johns DATE: 15 May 2019 DWG. NO.:	APPROVED BY: L. Johns PROJ. NO. DWG.	REVISIONS	PROJECT Mary Jo Hill Realtor for Dale Anderson	SHT. NAME Eagle Ridge Surveying PO Box 213 Wilton, Wisconsin	SHT. NO.