CSR 2718

FILED AUGUST 20, 2019

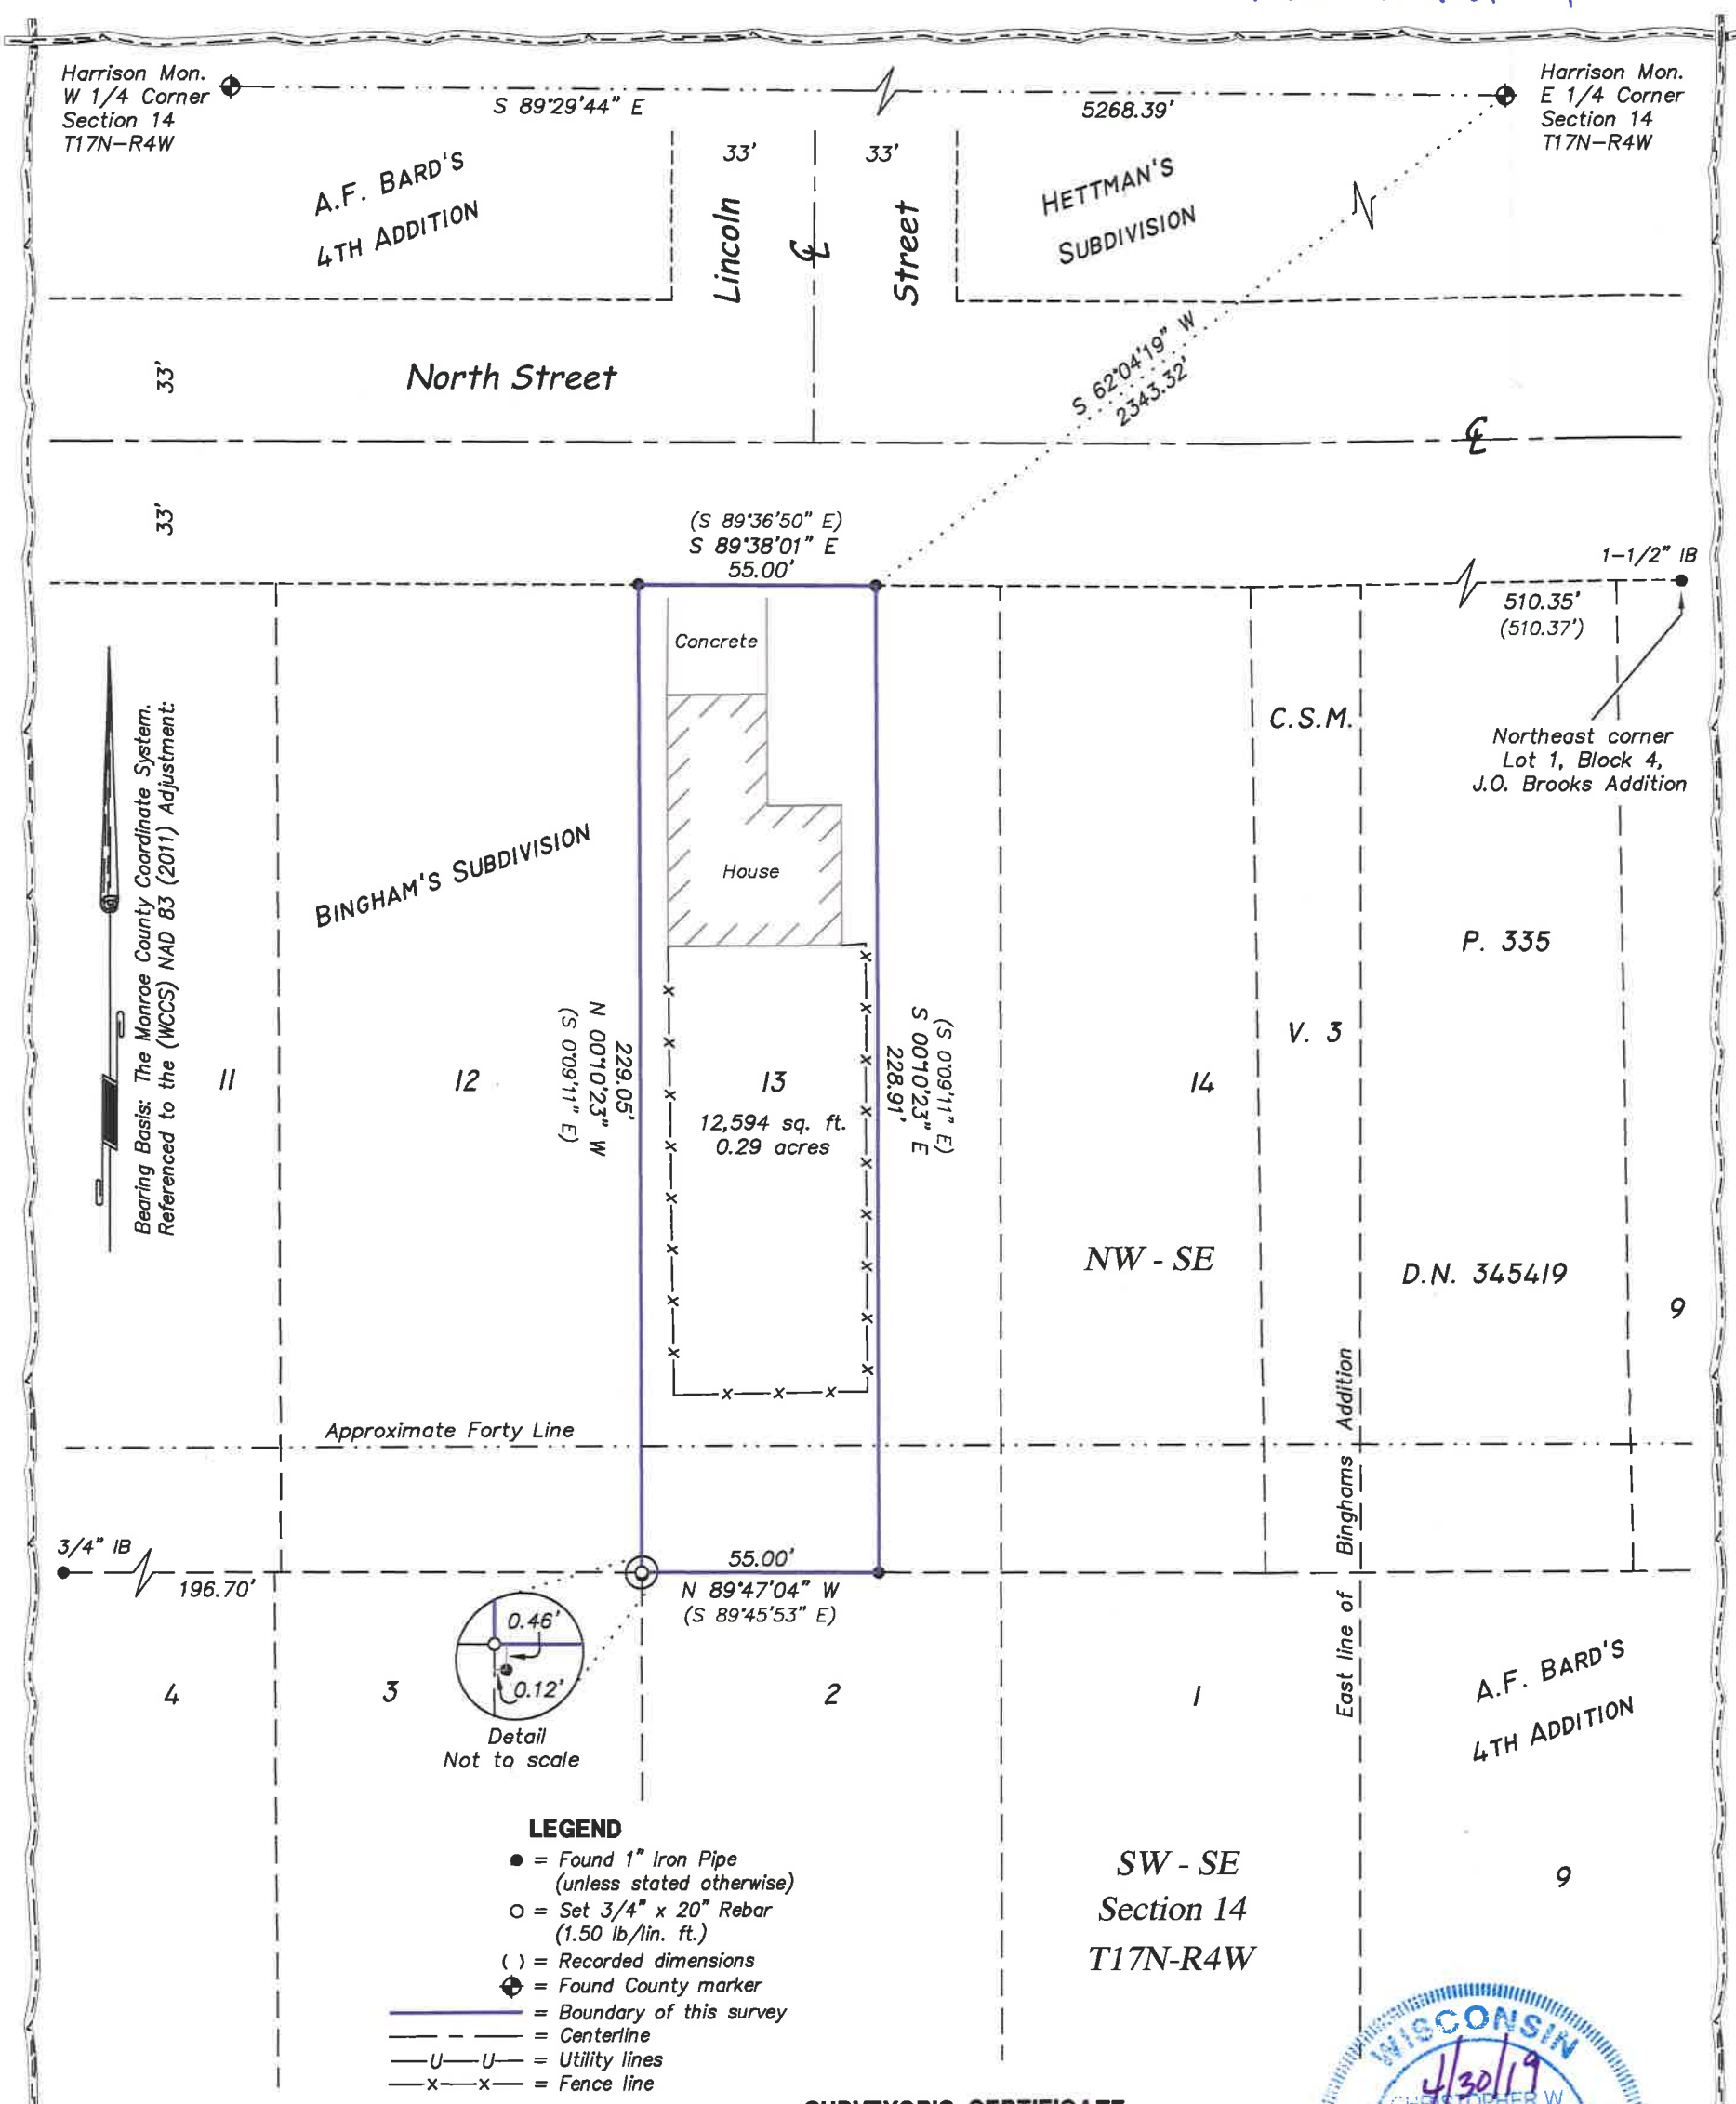

LEGEND

- ● = Found 1" Iron Pipe (unless stated otherwise)
- O = Set 3/4" x 20" Rebar (1.50 lb/lin. ft.)
- ( ) = Recorded dimensions
- ⊕ = Found County marker
- = Boundary of this survey
- = Centerline
- —U—U— = Utility lines
- —x—x— = Fence line

Graphic Scale

40' 0 20' 40' 80'

(IN FEET)
1 inch = 40 ft.

SURVEYOR'S CERTIFICATE

I, Christopher W. Fechner, Professional Land Surveyor, hereby certify that the survey shown and represented above is accurate and true to the best of my knowledge and belief and that there are no visible encroachments other than those shown.

Christopher W. Fechner PLS 2448

WISCONSIN
4/30/19
CHRISTOPHER W. FECHNER
S-2448
LA CROSSE, WISCONSIN
LAND SURVEYOR

CSR 2718

SURVEY FOR

Shannon Jackson

West 55.00' of Lot 13, Bingham's Subdivision,
Located in the NW-SE, SW-SE, Sec. 14, T17N-R4W,
City of Sparta, Monroe County, WI

535 North Street

DRAWN BY: CF TS	DATE: 4/30/2019
REVISED BY:	DATE:
SCALE: 1" = 40'	

SHEET 1 OF 1	PROJECT NO.: S-7538	FIELD CREW: RC LF

Coulee Region Land Surveyors
917 SOUTH 4TH STREET - P.O. BOX 1954
LA CROSSE, WISCONSIN 54601
PHONE (608) 784-1614 FAX (608) 784-1408
www.couleeregionlandsurveyors.com