CSR 2743
FILED DECEMBER 10, 2019

Property Line Survey

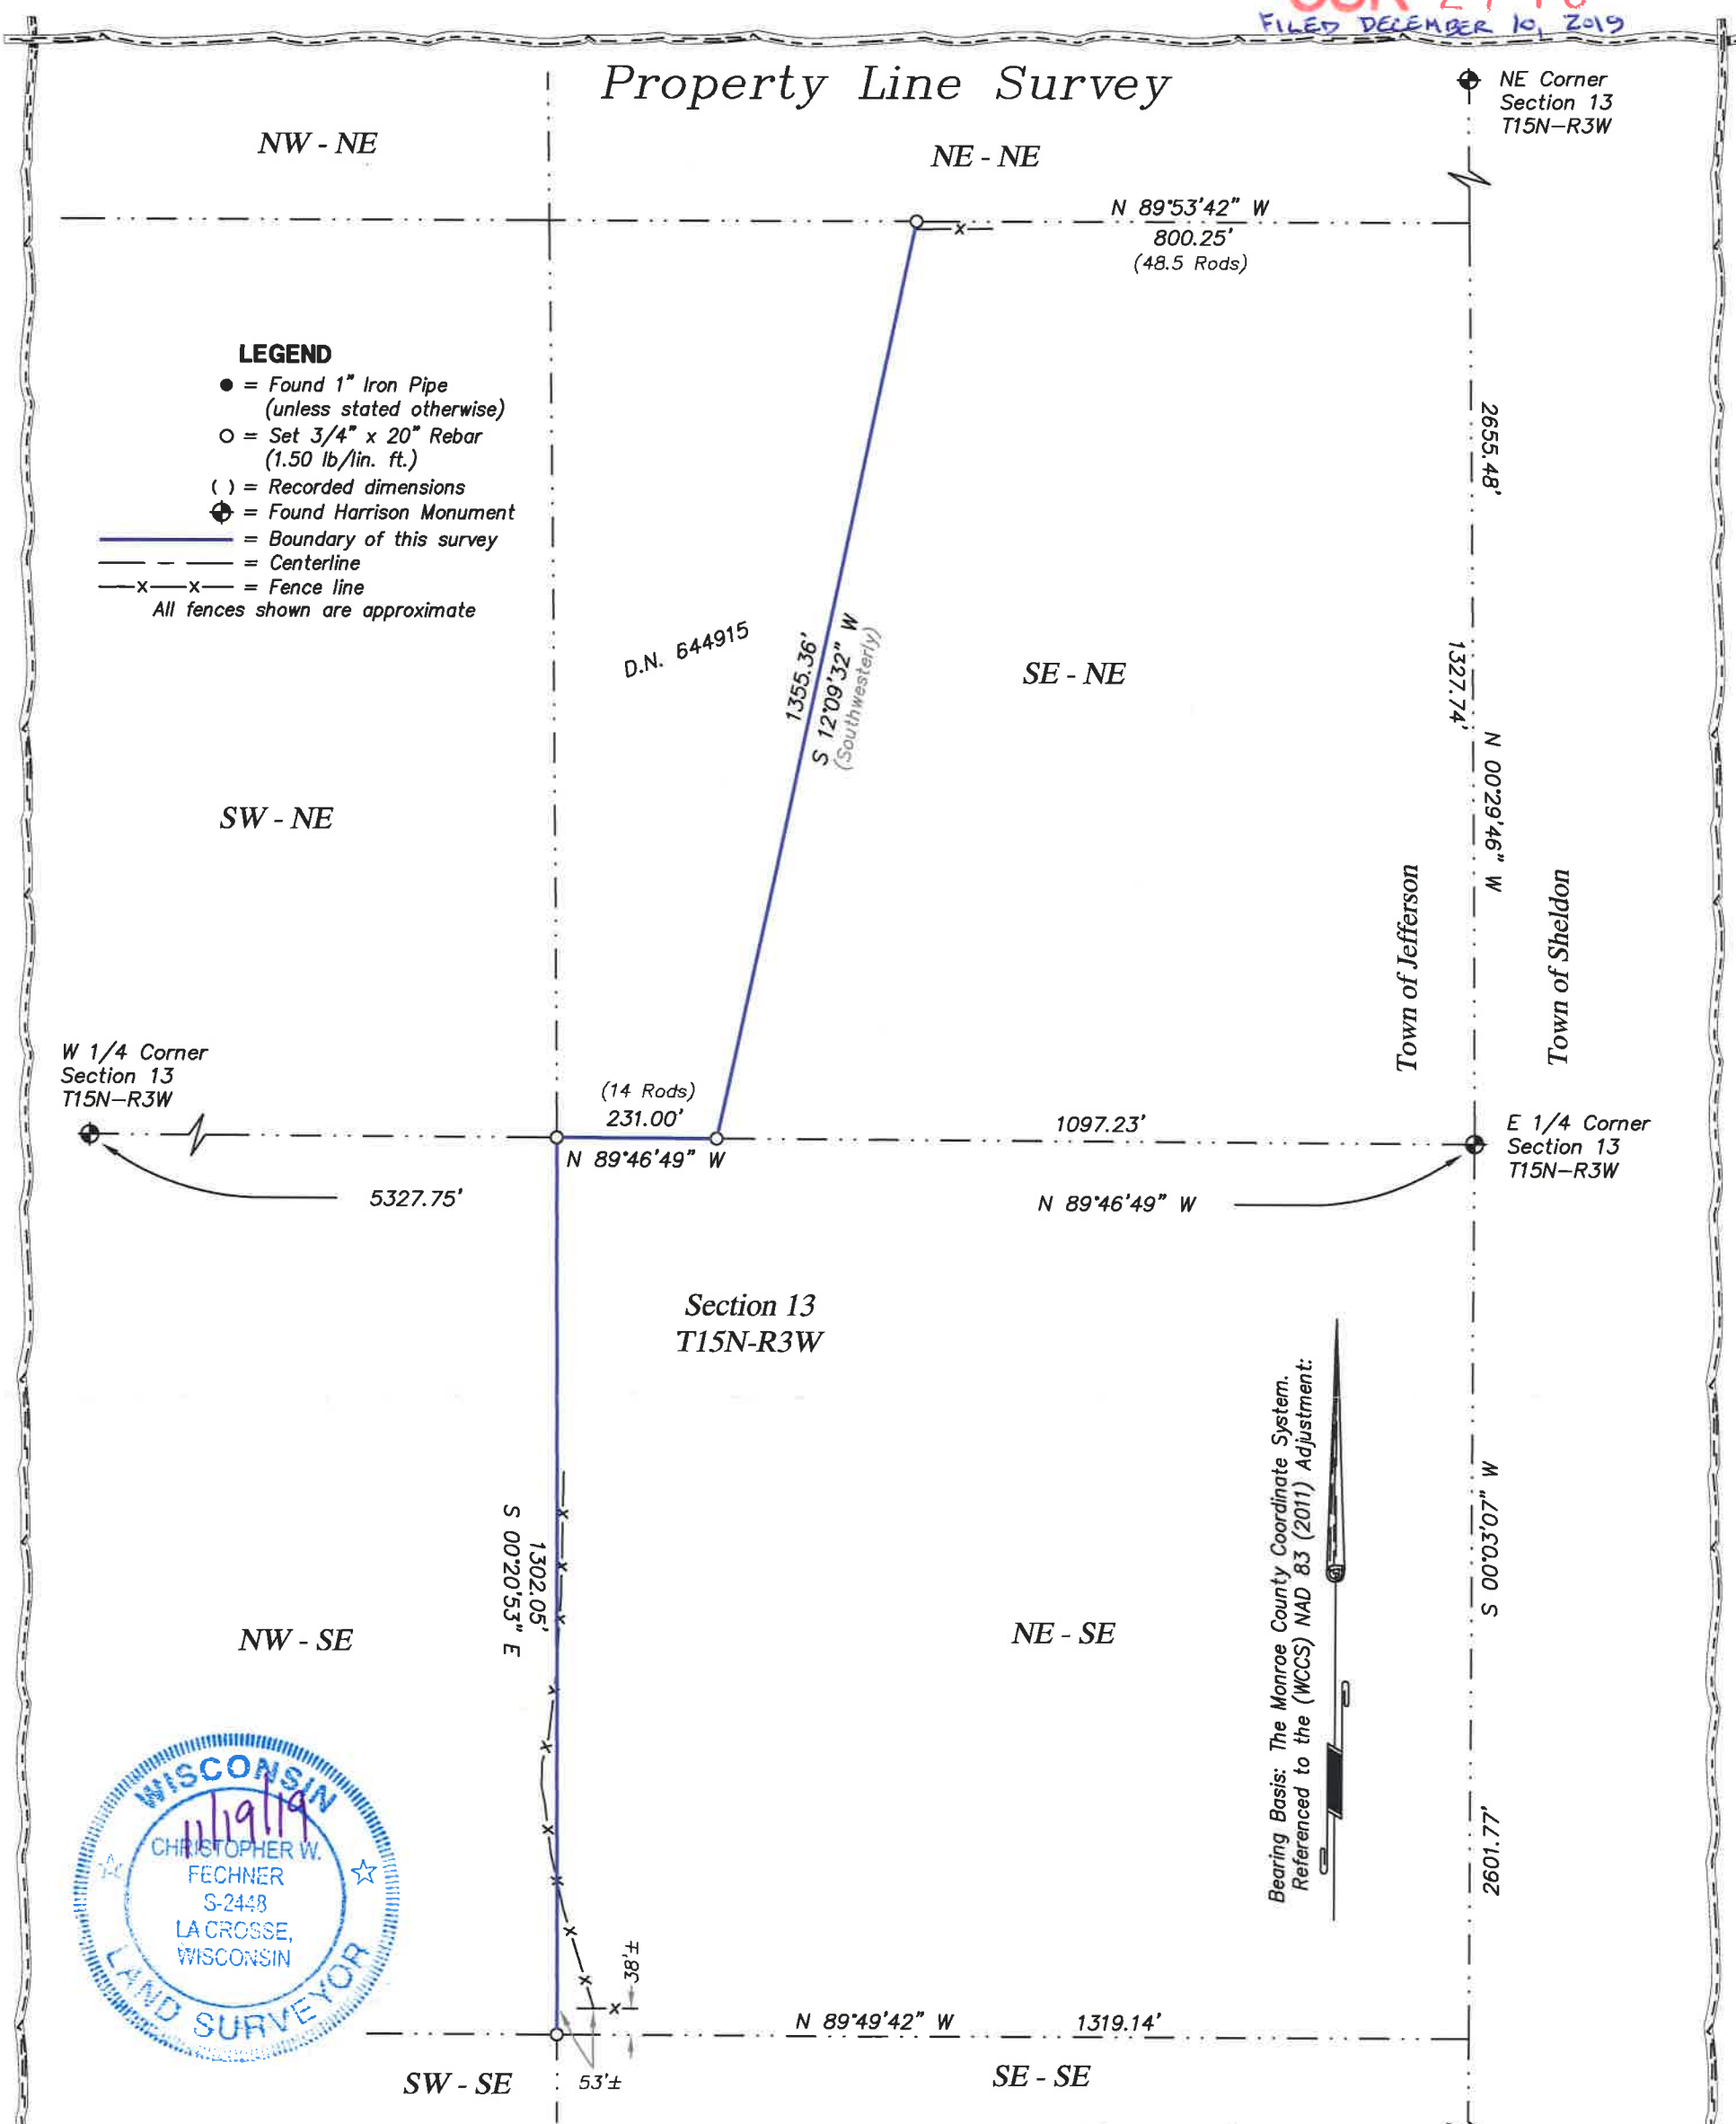

WISCONSIN
11/19/19
CHRISTOPHER W. FECHNER
S-2448
LA CROSSE, WISCONSIN
LAND SURVEYOR

SURVEYOR'S CERTIFICATE

I, Christopher W. Fechner, Professional Land Surveyor, hereby certify that the survey shown and represented above is accurate and true to the best of my knowledge and belief and that there are no visible encroachments other than those shown.

Christopher W. Fechner PLS 2448

Graphic Scale

250' 0 125' 250' 500'

(IN FEET)
1 inch = 250 ft.

SURVEY FOR

Jerome Schmitz

Part of the SE-NE, SW-NE & NW-SE,
Section 13, T15N-R3W;
Town of Jefferson, Monroe County, WI
Mega Road

DRAWN BY:	DATE:
CF TS	11/19/2019
REVISED BY:	DATE:
SCALE: 1" =250'	

SHEET 1 OF 1	PROJECT NO.: S-7622	FIELD CREW: RC

Coulee Region Land Surveyors
917 SOUTH 4TH STREET - P.O. BOX 1954
LA CROSSE, WISCONSIN 54601
PHONE (608) 784-1614 FAX (608) 784-1408
www.couleeregionlandsurveyors.com

CSR 2743